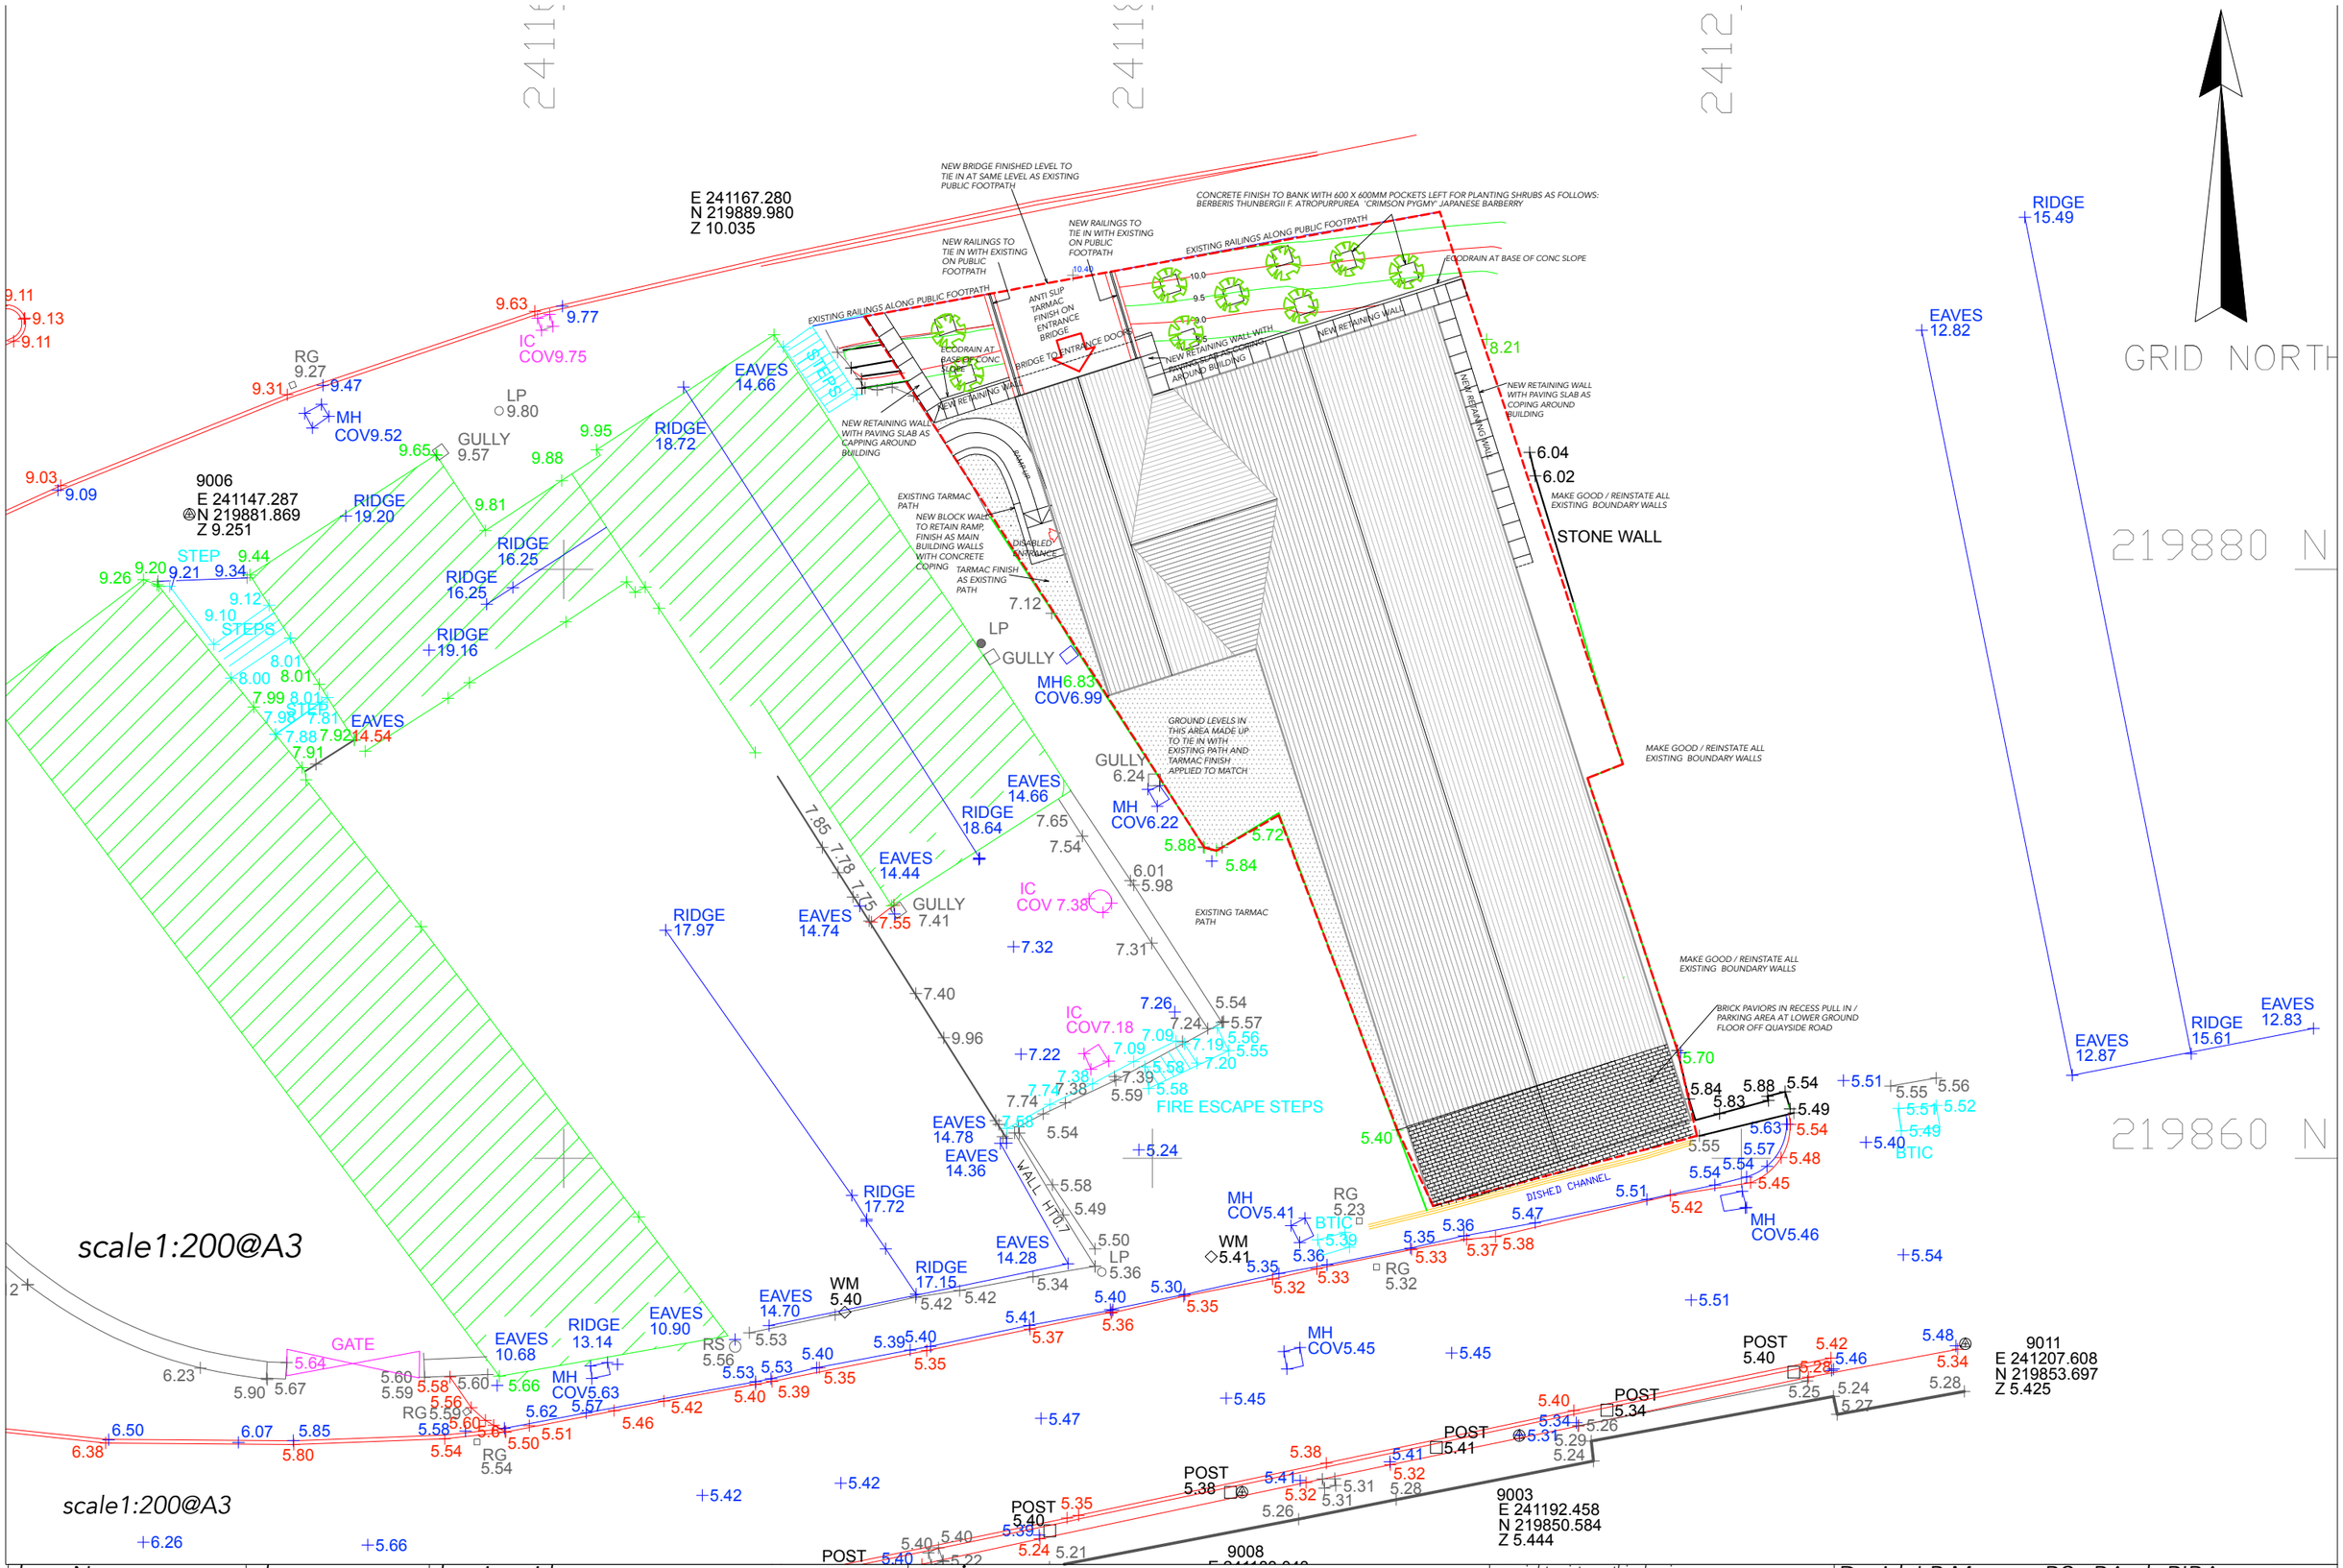

drwg No	date	drawing title	project		
1625/PLNG/01	JAN 2017 scale1:200@A3	SITE PLAN / LANDSCAPE PLAN	OFFICE DEVELOPMENT AT JOLLY TAR SITE CARMARTHEN	*copyright exists on this drawing.* *drawing to be read in conjunction with specification* *Architect to be notified of any discrepancies between drawings and Specification.* *Planning Authority only, to scale from drawing.*	*David J P Morgan BSc BArch RIBA* *County Chambers, Warren Street, TENBY SA70 7JS* *tel 01834 218271 (m) 07875298905* *email david@davidjpmorgan.com*